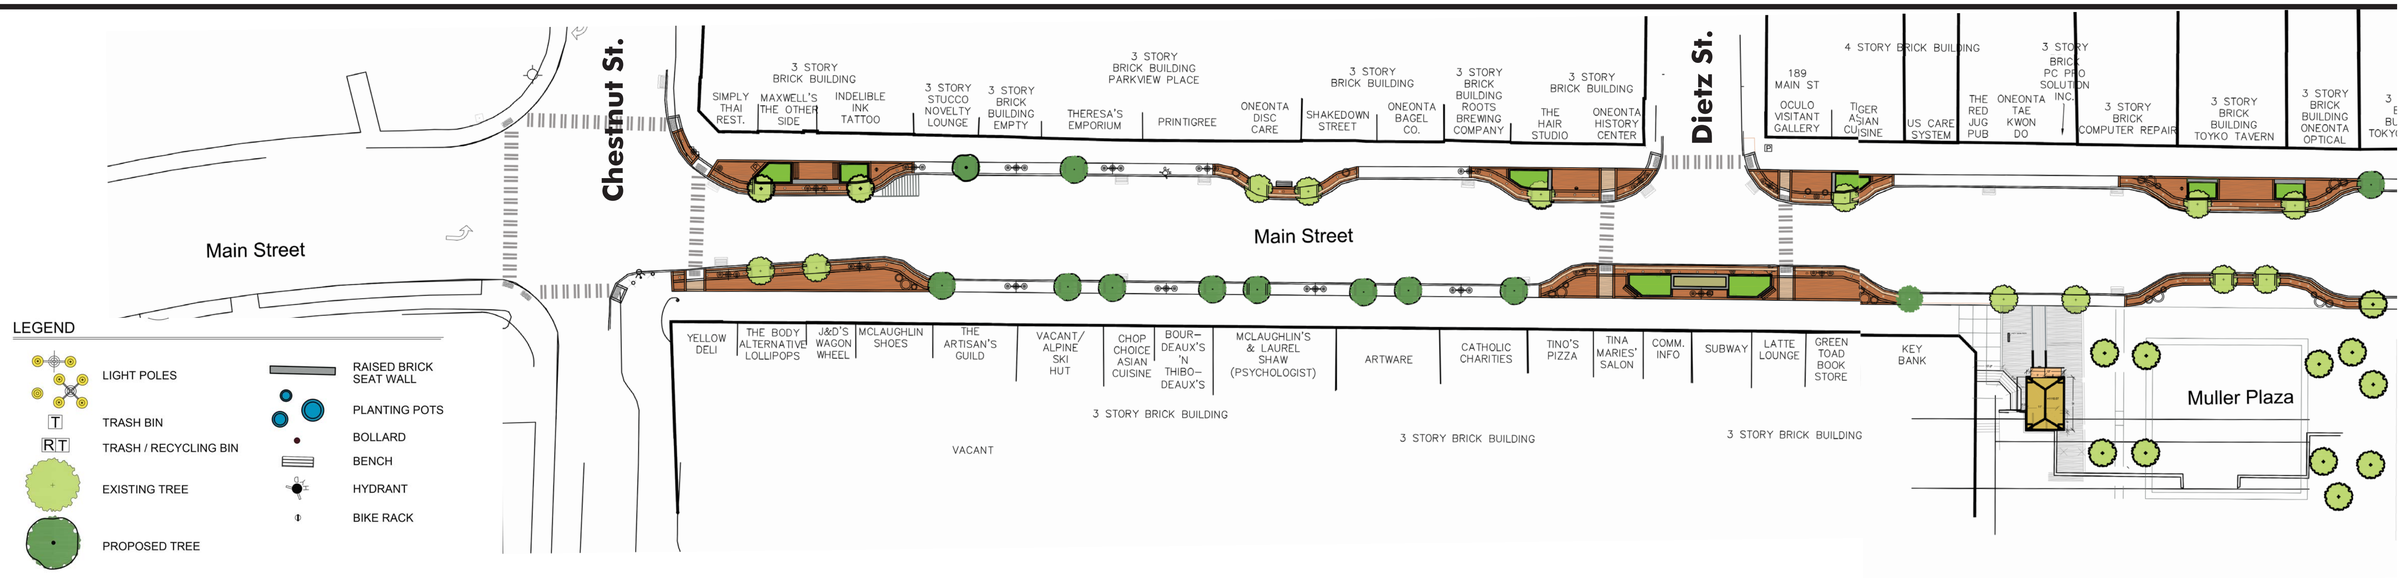

Dietz Street Terminus, Looking East.

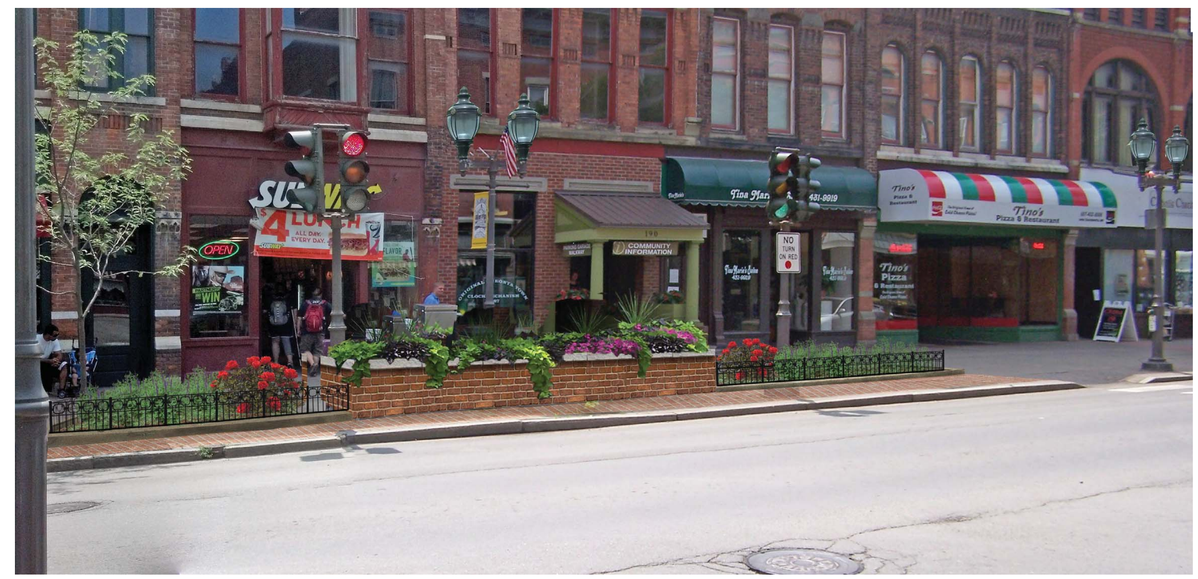

Dietz Street Terminus, Looking South.

Curbed and Raised Planters, Typical Elevation.